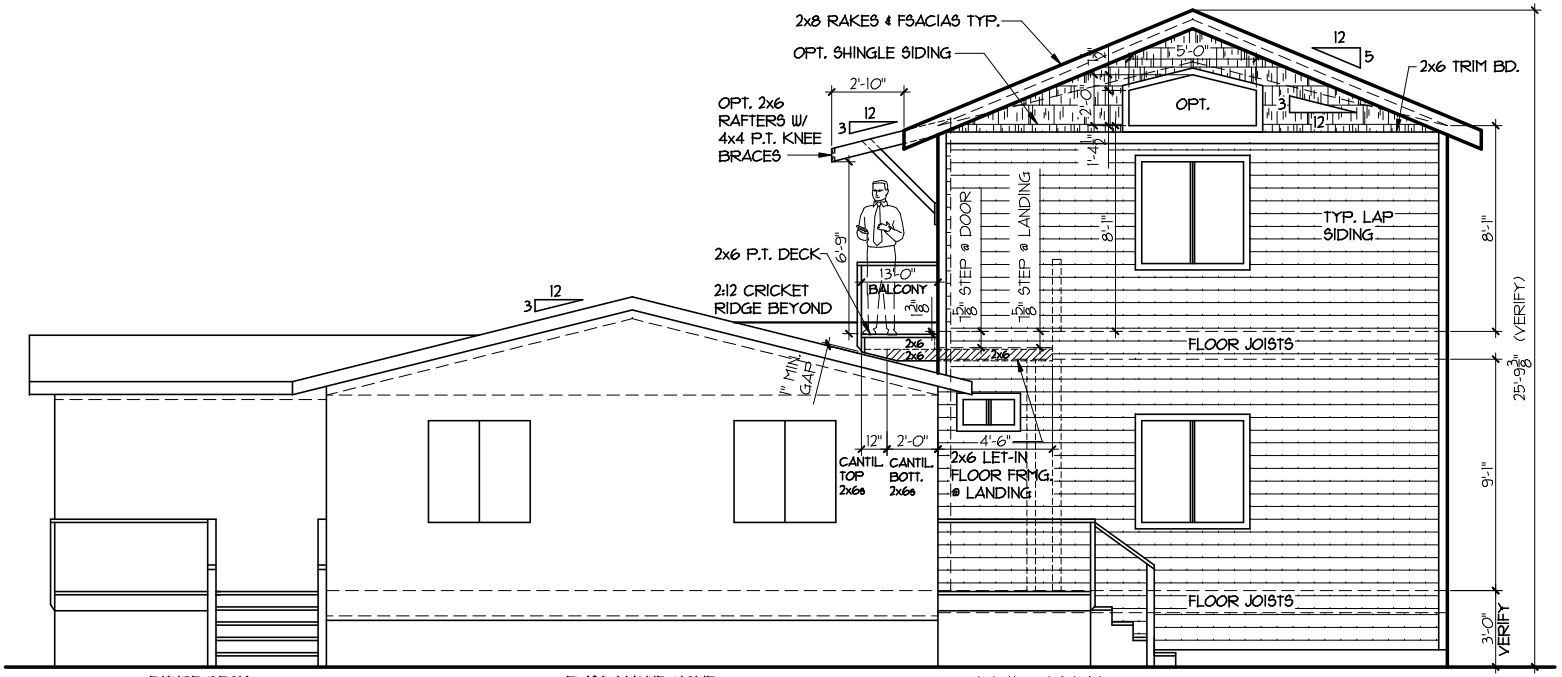

STREET WIEW

FRONT ELEVATION

PRELIMINARY

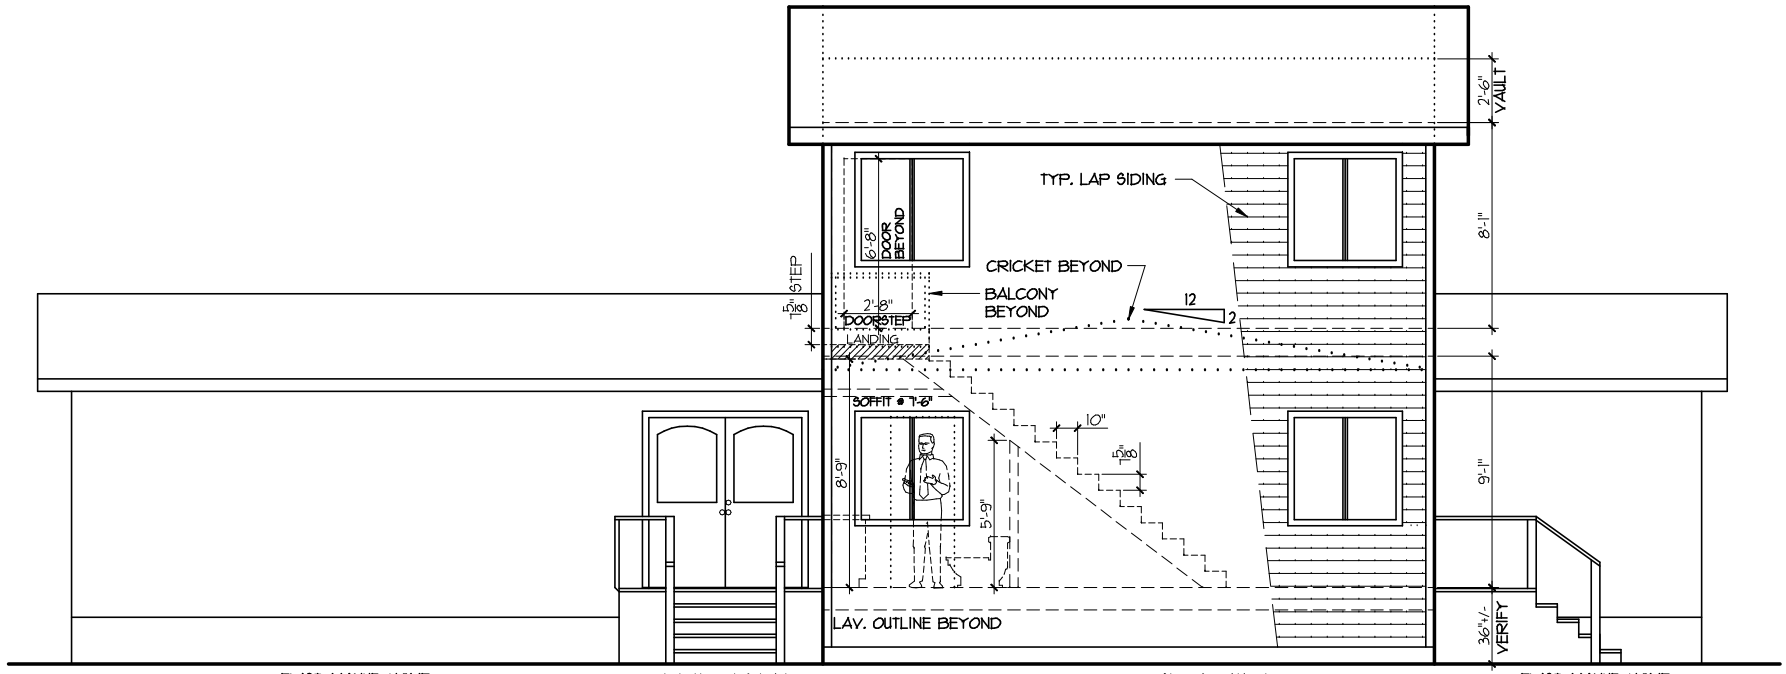

RIGHT ELEVATION

PRELIMINARY