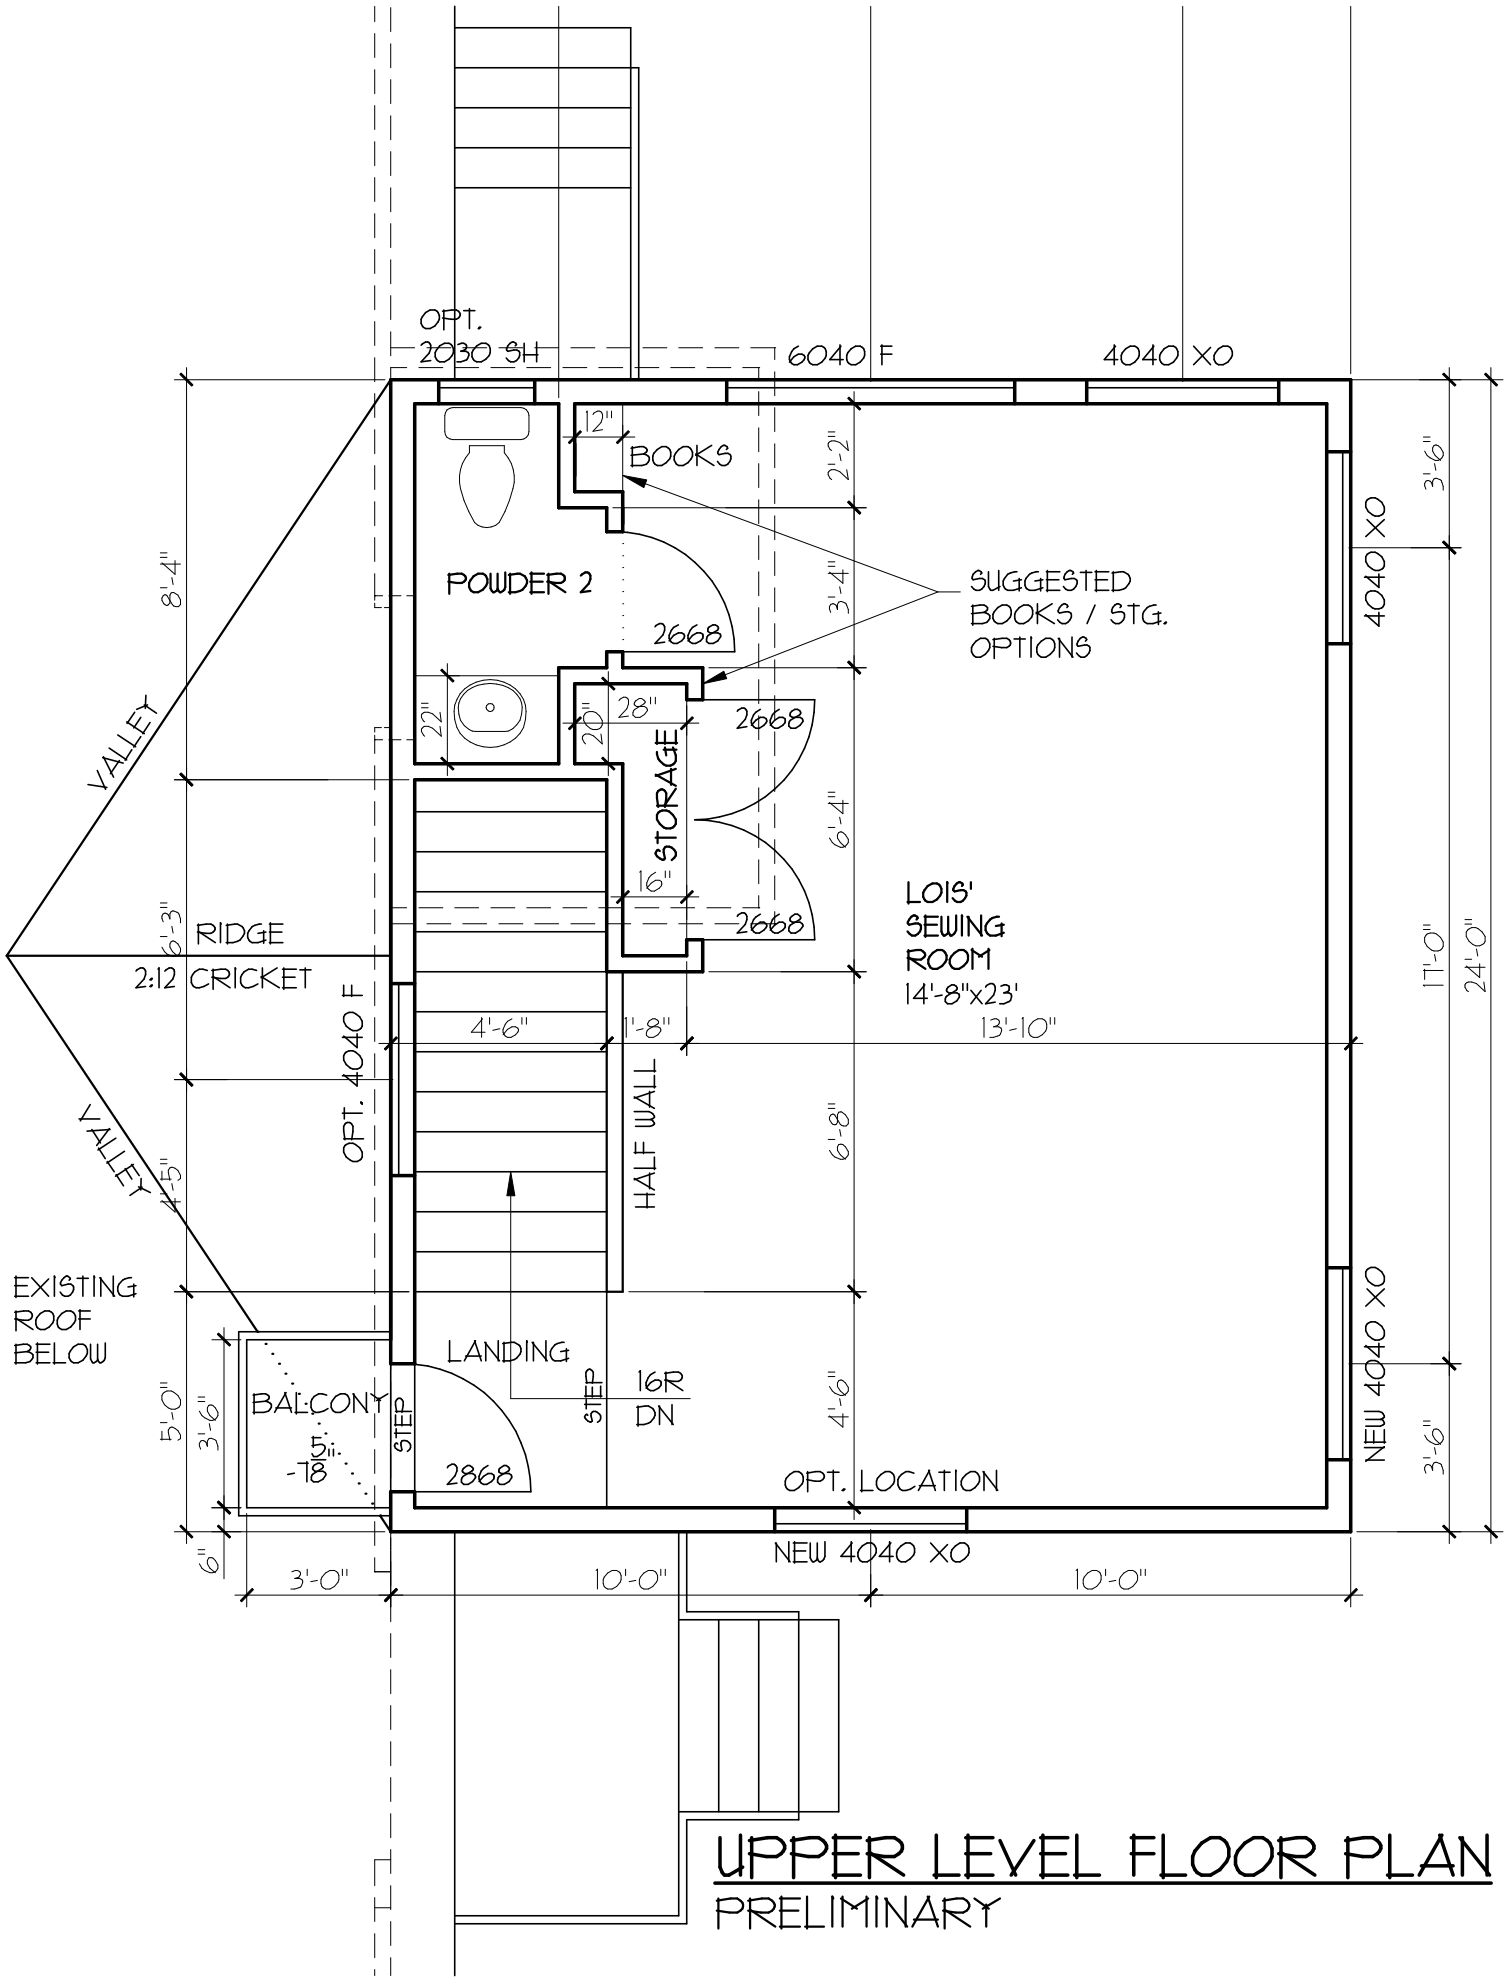

UPPER LEVEL FLOOR PLAN

PRELIMINARY