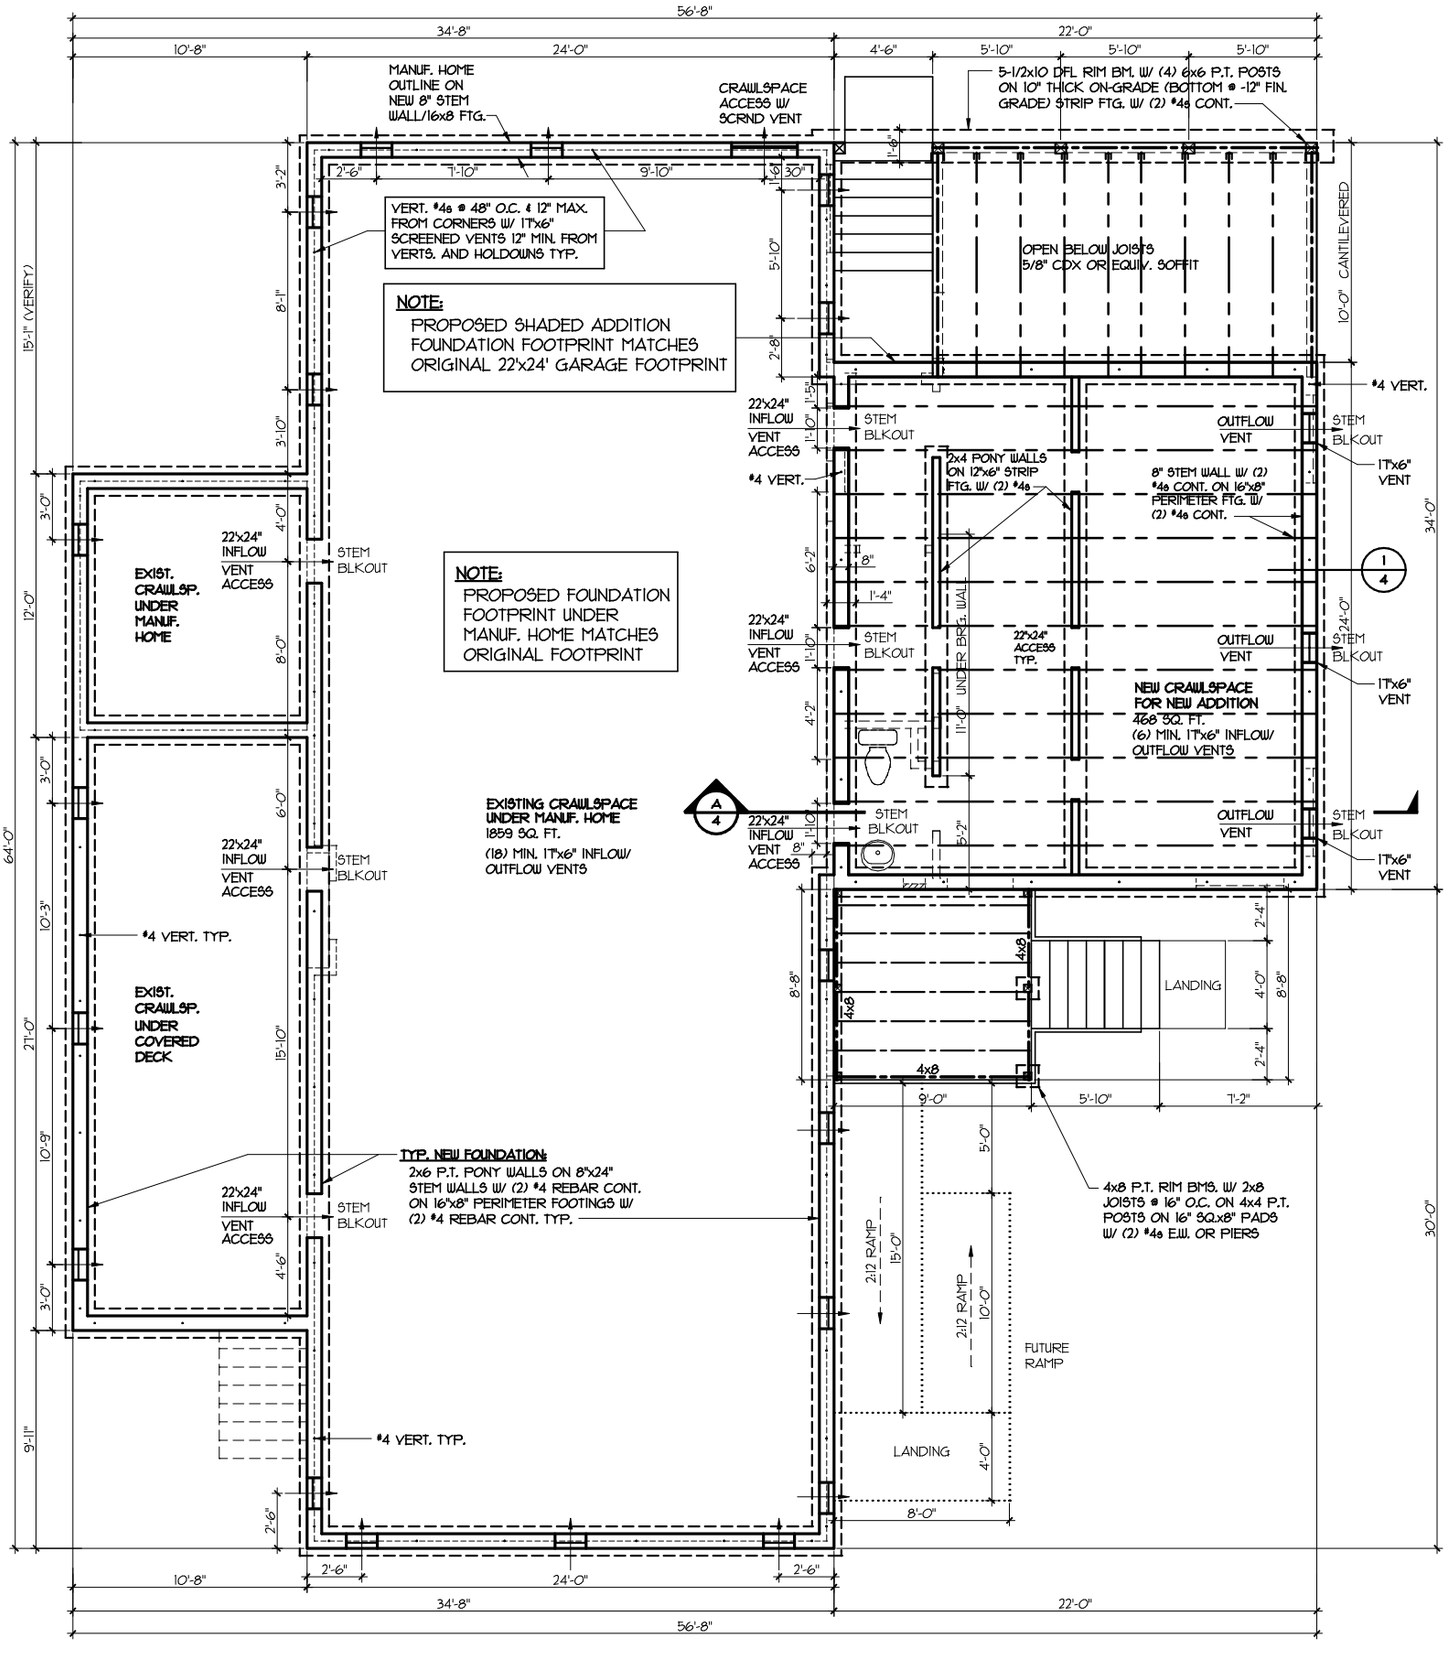

FOUNDATION PLAN

1/4" = 1'-0"

NATURAL RIVER COURSE