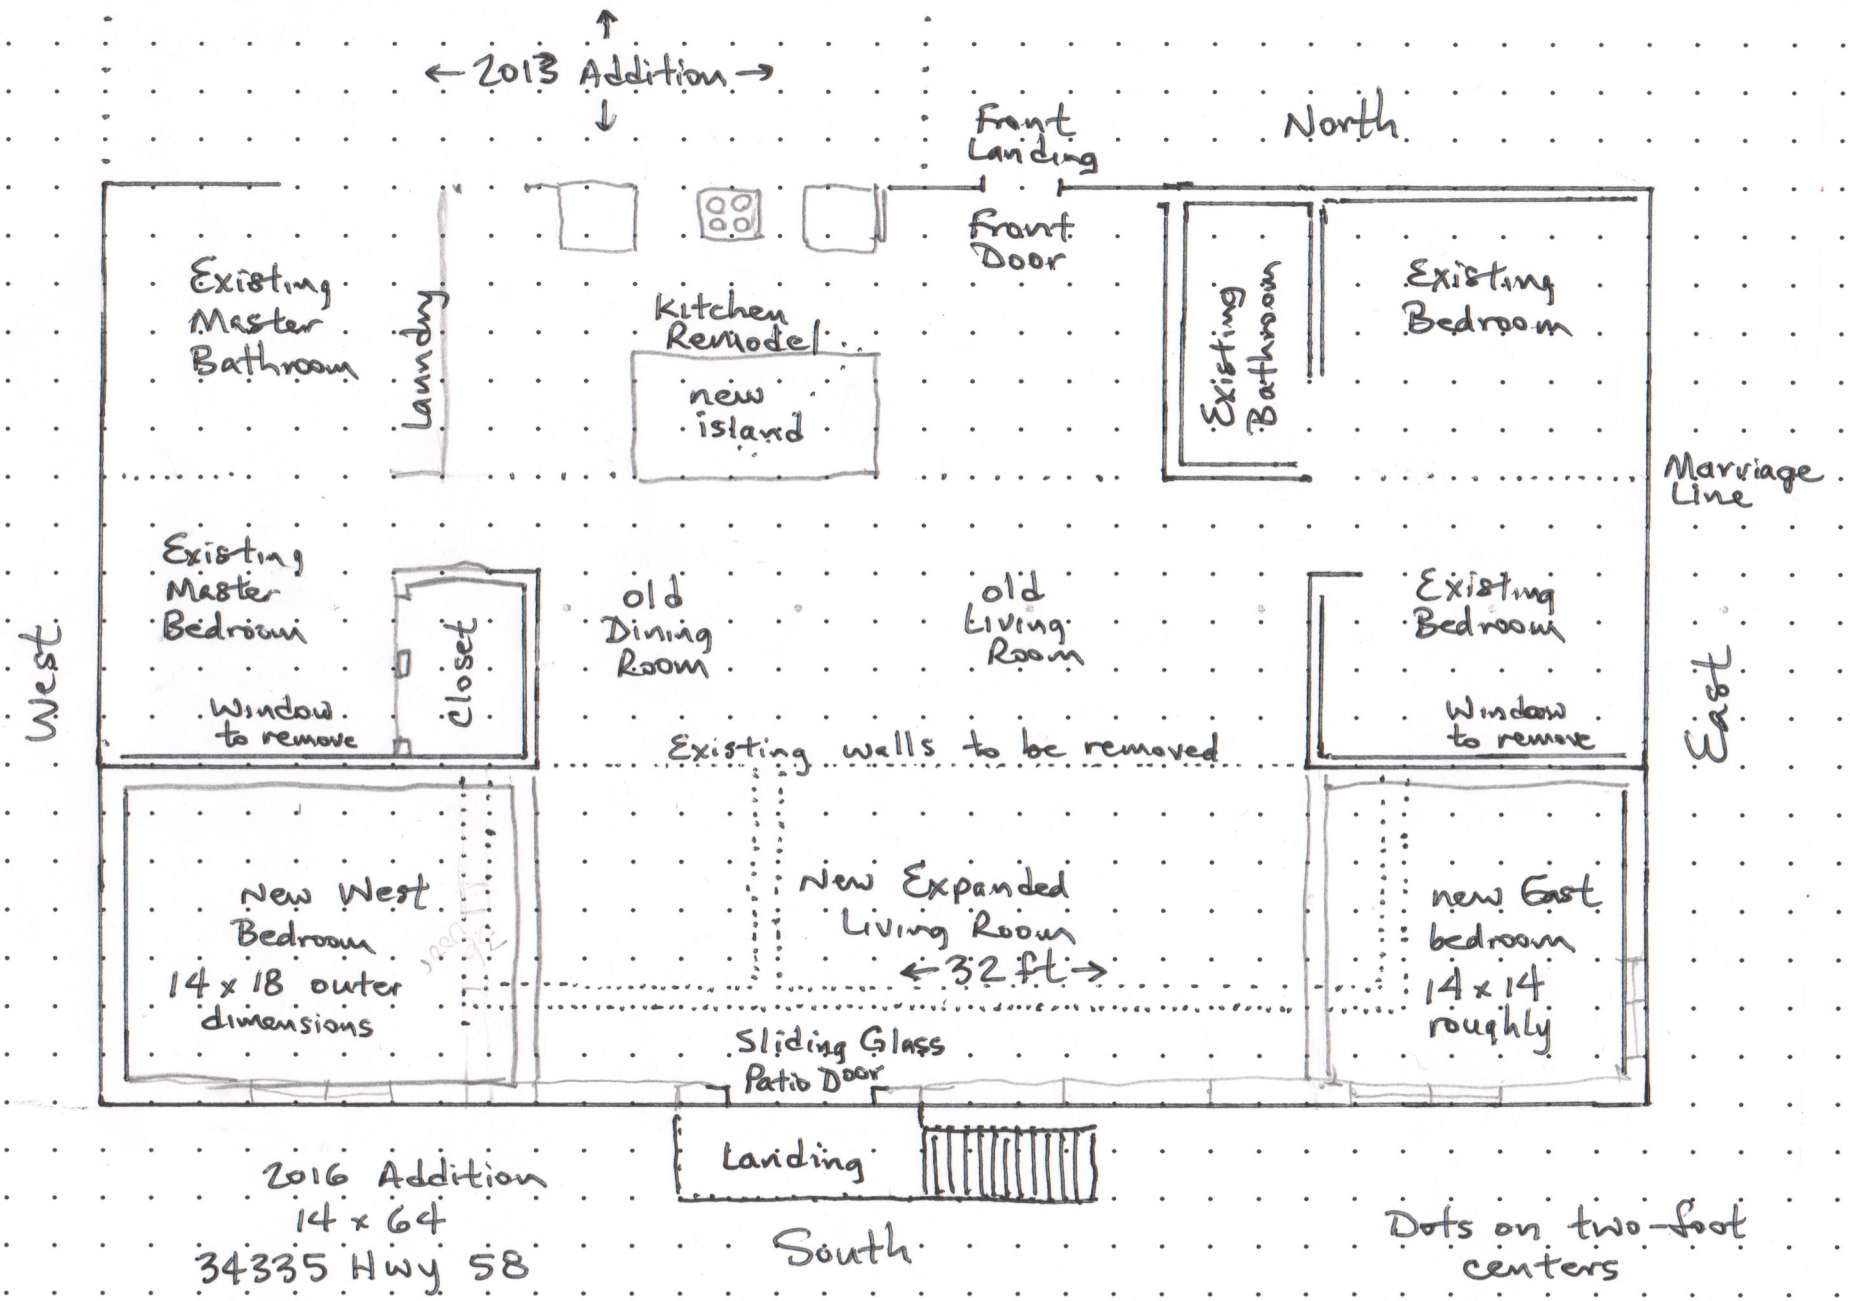
← 2013 Addition →
Front Landing
North
Front Door
Existing Master Bathroom
Laundry
Kitchen Remodel
new island
Existing Bathroom
Existing Bedroom
Marriage Line
Existing Master Bedroom
Window to remove
Closet
old Dining Room
old Living Room
Existing Bedroom
Window to remove
West
East
Existing walls to be removed
New West Bedroom
14 x 18 outer dimensions
New Expanded Living Room
← 32 ft →
new East bedroom
14 x 14 roughly
Sliding Glass Patio Door
Landing
2016 Addition
14 x 64
34335 Hwy 58
South
Dots on two-foot centers