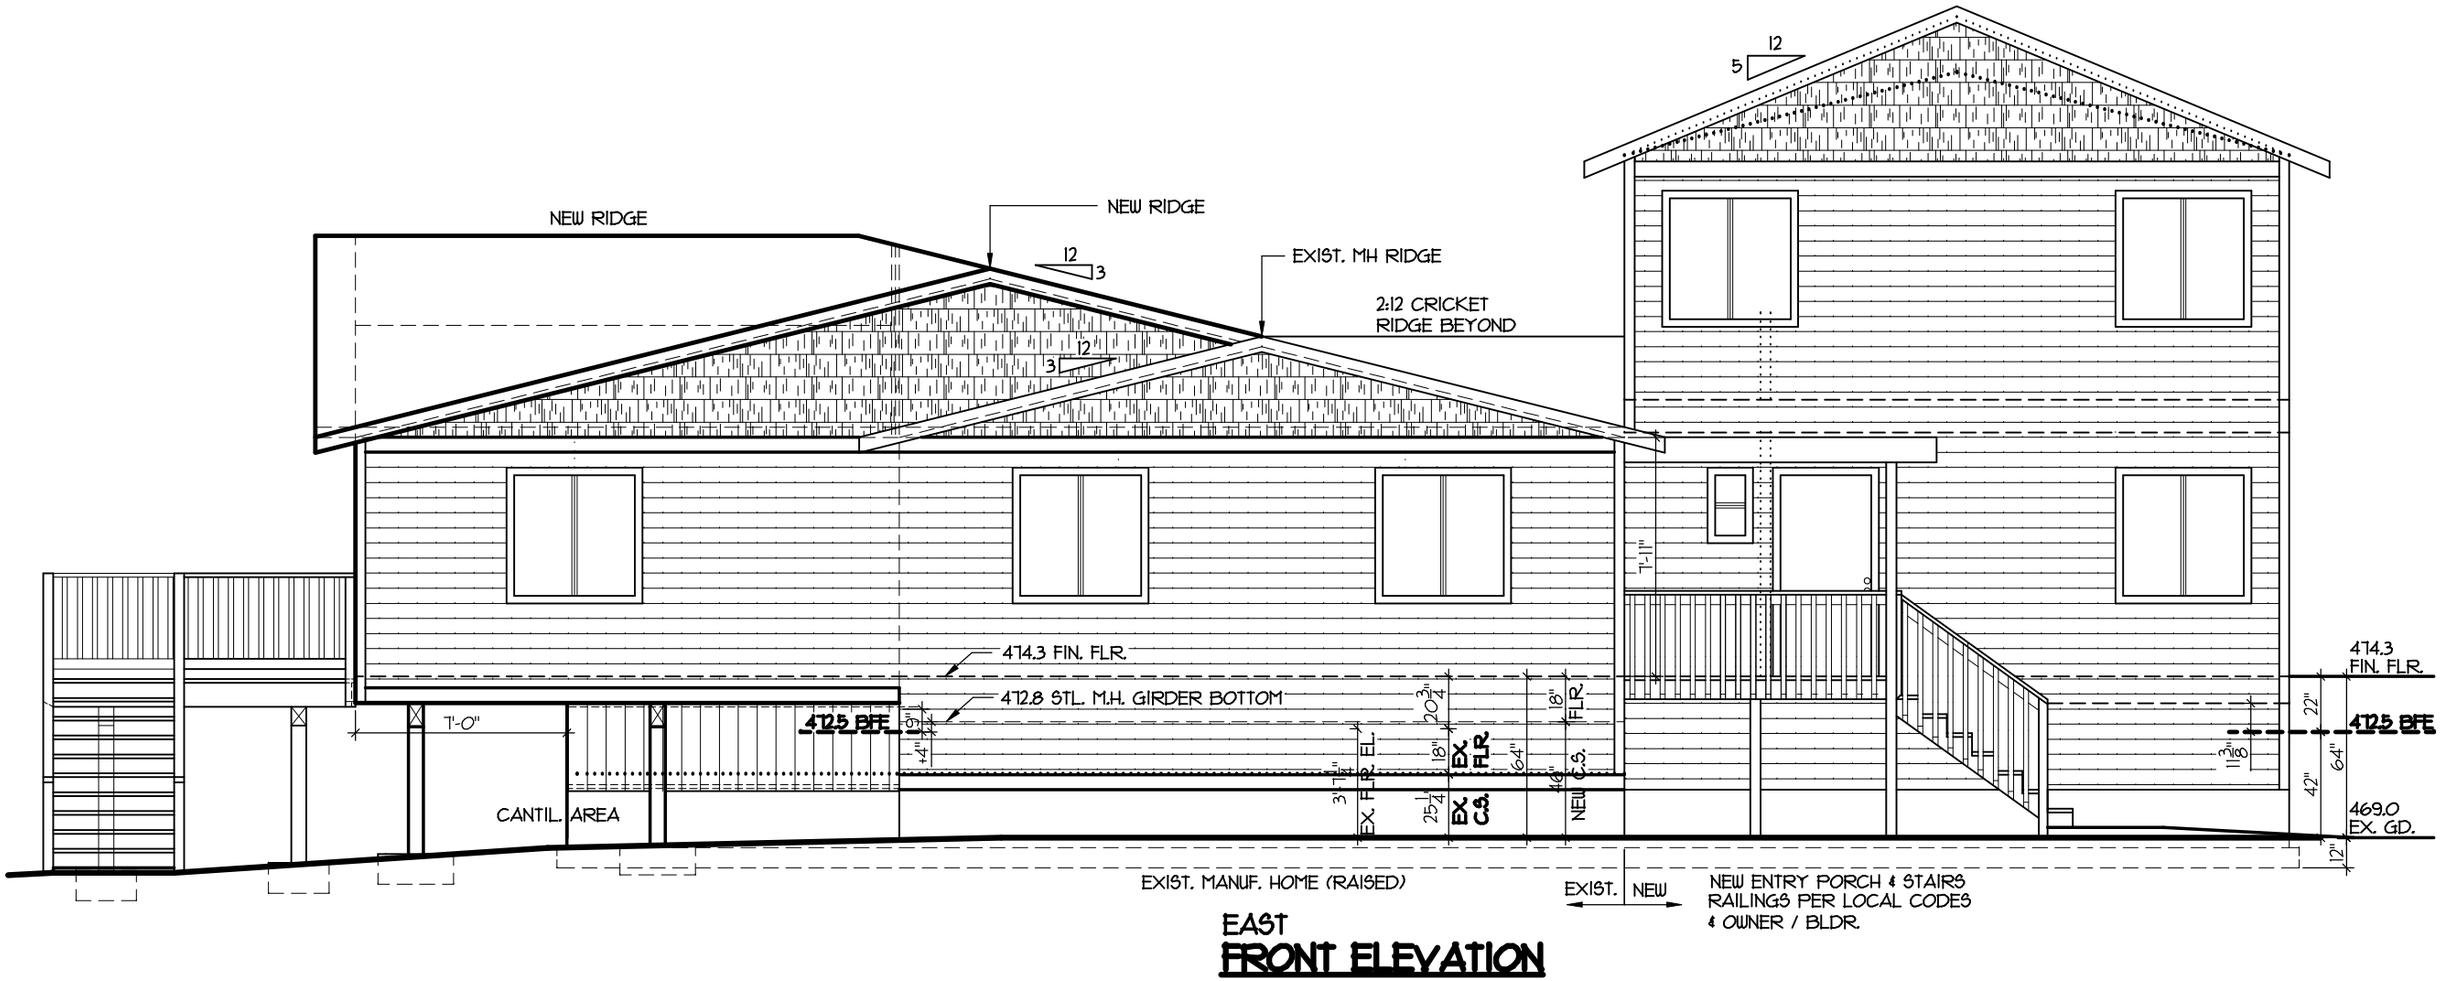

EAST
FRONT ELEVATION